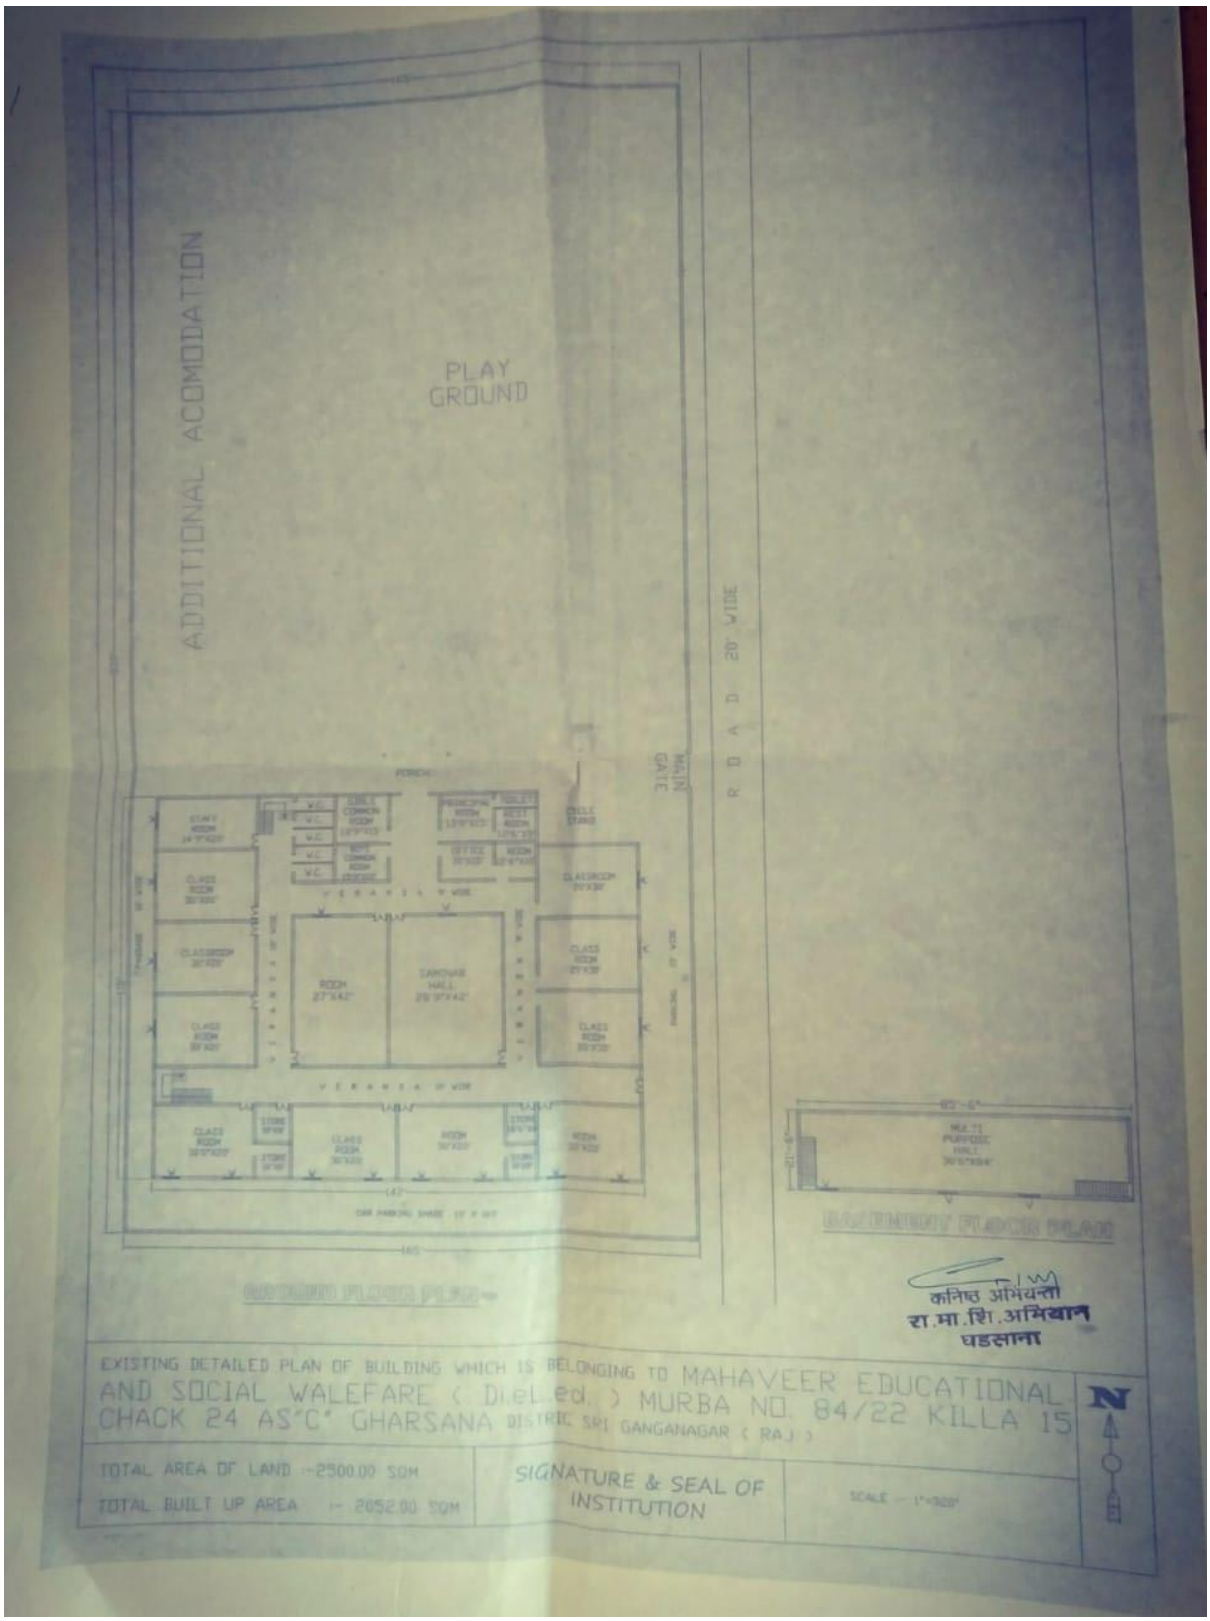
ADDITIONAL ACOMODATION
PLAY GROUND
MAIN GATE
R O A D 20' WIDE
कनिष्ठ अभियन्ता
रा.मा.शि.अभियान
घडसाना
EXISTING DETAILED PLAN OF BUILDING WHICH IS BELONGING TO MAHAVEER EDUCATIONAL AND SOCIAL WALEFARE (D.el.ed.) MURBA NO. 84/22 KILLA 15 CHACK 24 AS"C" GHARSANA DISTRIC SRI GANGANAGAR (RAJ)
TOTAL AREA OF LAND :-2500.00 SQM
TOTAL BUILT UP AREA :- 2052.00 SQM
SIGNATURE & SEAL OF INSTITUTION
SCALE :- 1"=30'
N